PROJECT DATA:

ZONING: SF-SL

SITE AREA: 135,330 SF SF (3.11 ACRES)

BUILDING AREA: PARKING REQUIRED:
CHURCH (NAVE): 128 SEATS 1/ 4 SEATS= 32 STALLS

PARKING PROVIDED:
STANDARD: 41 (9'X20')
COMPACT: 3 (9'X15')
BARRIER FREE: 5 (1 VAN ACCESSIBLE)
TOTAL: 49 STALLS

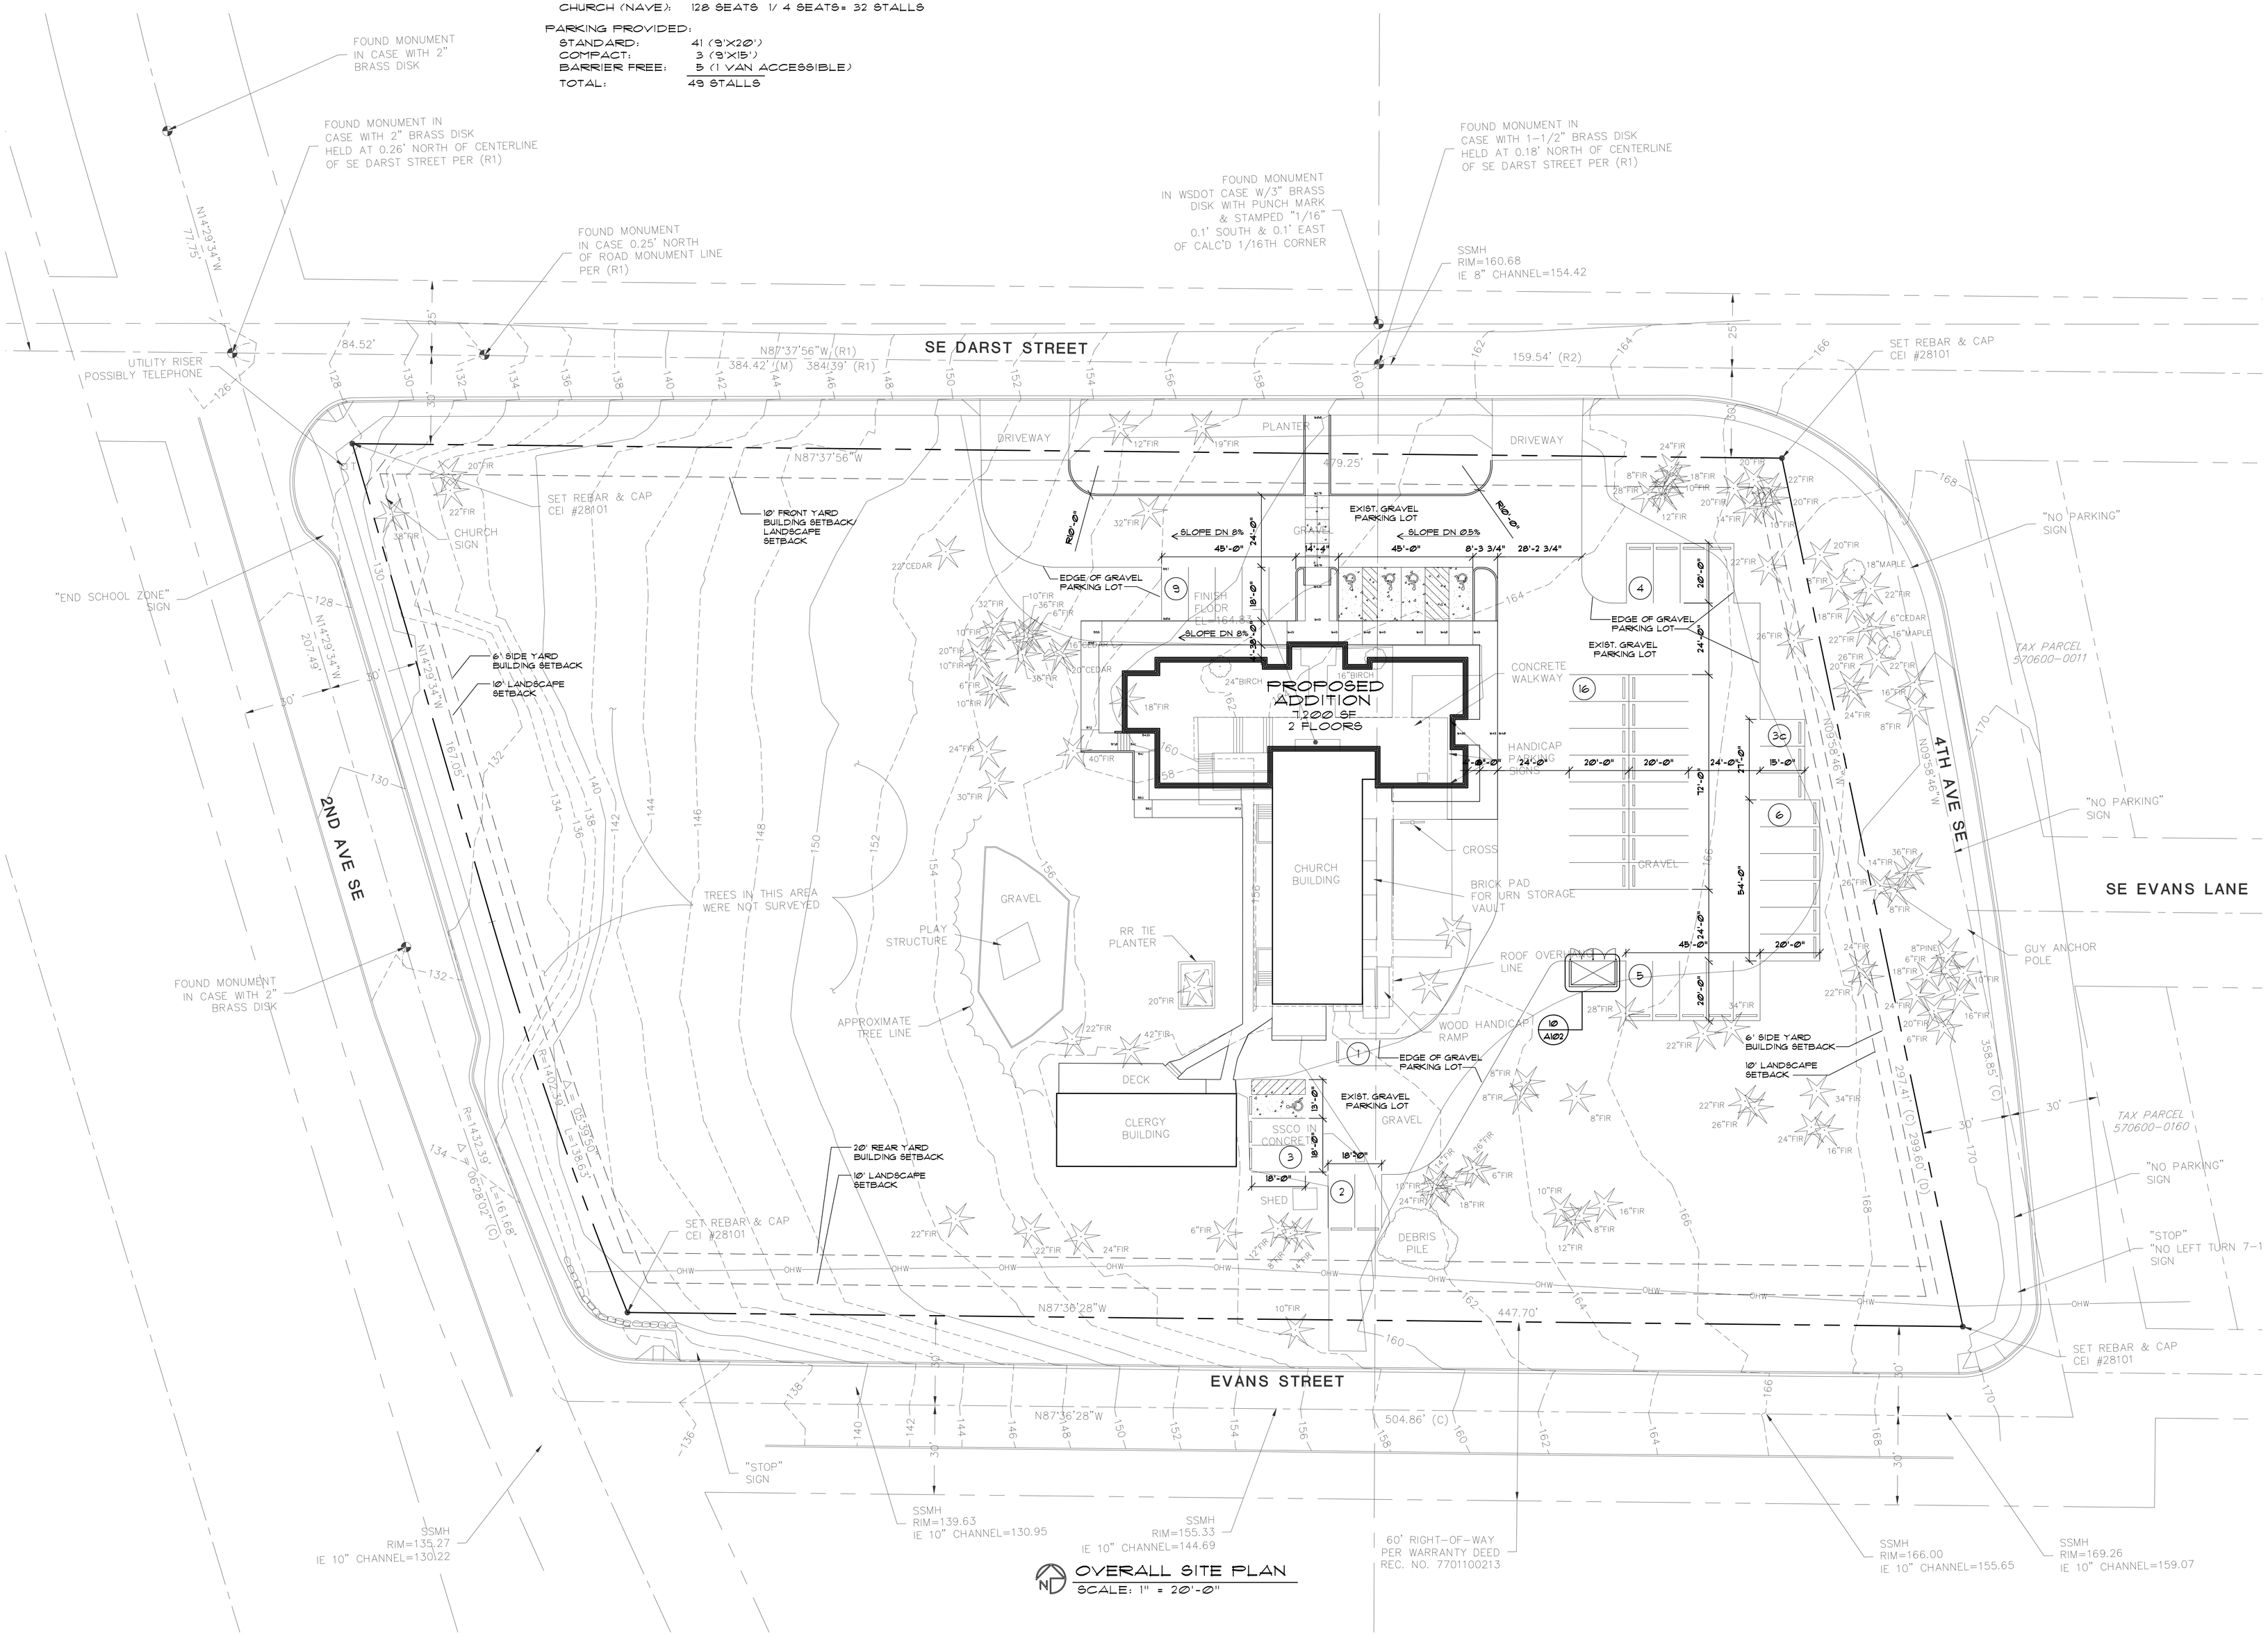

OVERALL SITE PLAN
SCALE: 1" = 20'-0"

Donahou Design Group
16398 NE 85th Street
Suite 101
Redmond, WA 98052
425.289.5800 T
425.289.5801 F

MARK	DATE	DESCRIPTION
	08-14-09	DESIGN DEVELOPMENT SET

PROJECT ARCHITECT: JPD
DRAWN BY: JPD
DATE: 9-29-09
PROJECT NO: 2001-65
© 2009

ST. MICHAEL AND ALL ANGELS EPISCOPAL CHURCH ADDITION

325 SE DARST
ISSAQUAH, WASHINGTON

DRAWING CONTENTS:
OVERALL SITE PLAN

DRAWING NO.:
A-100